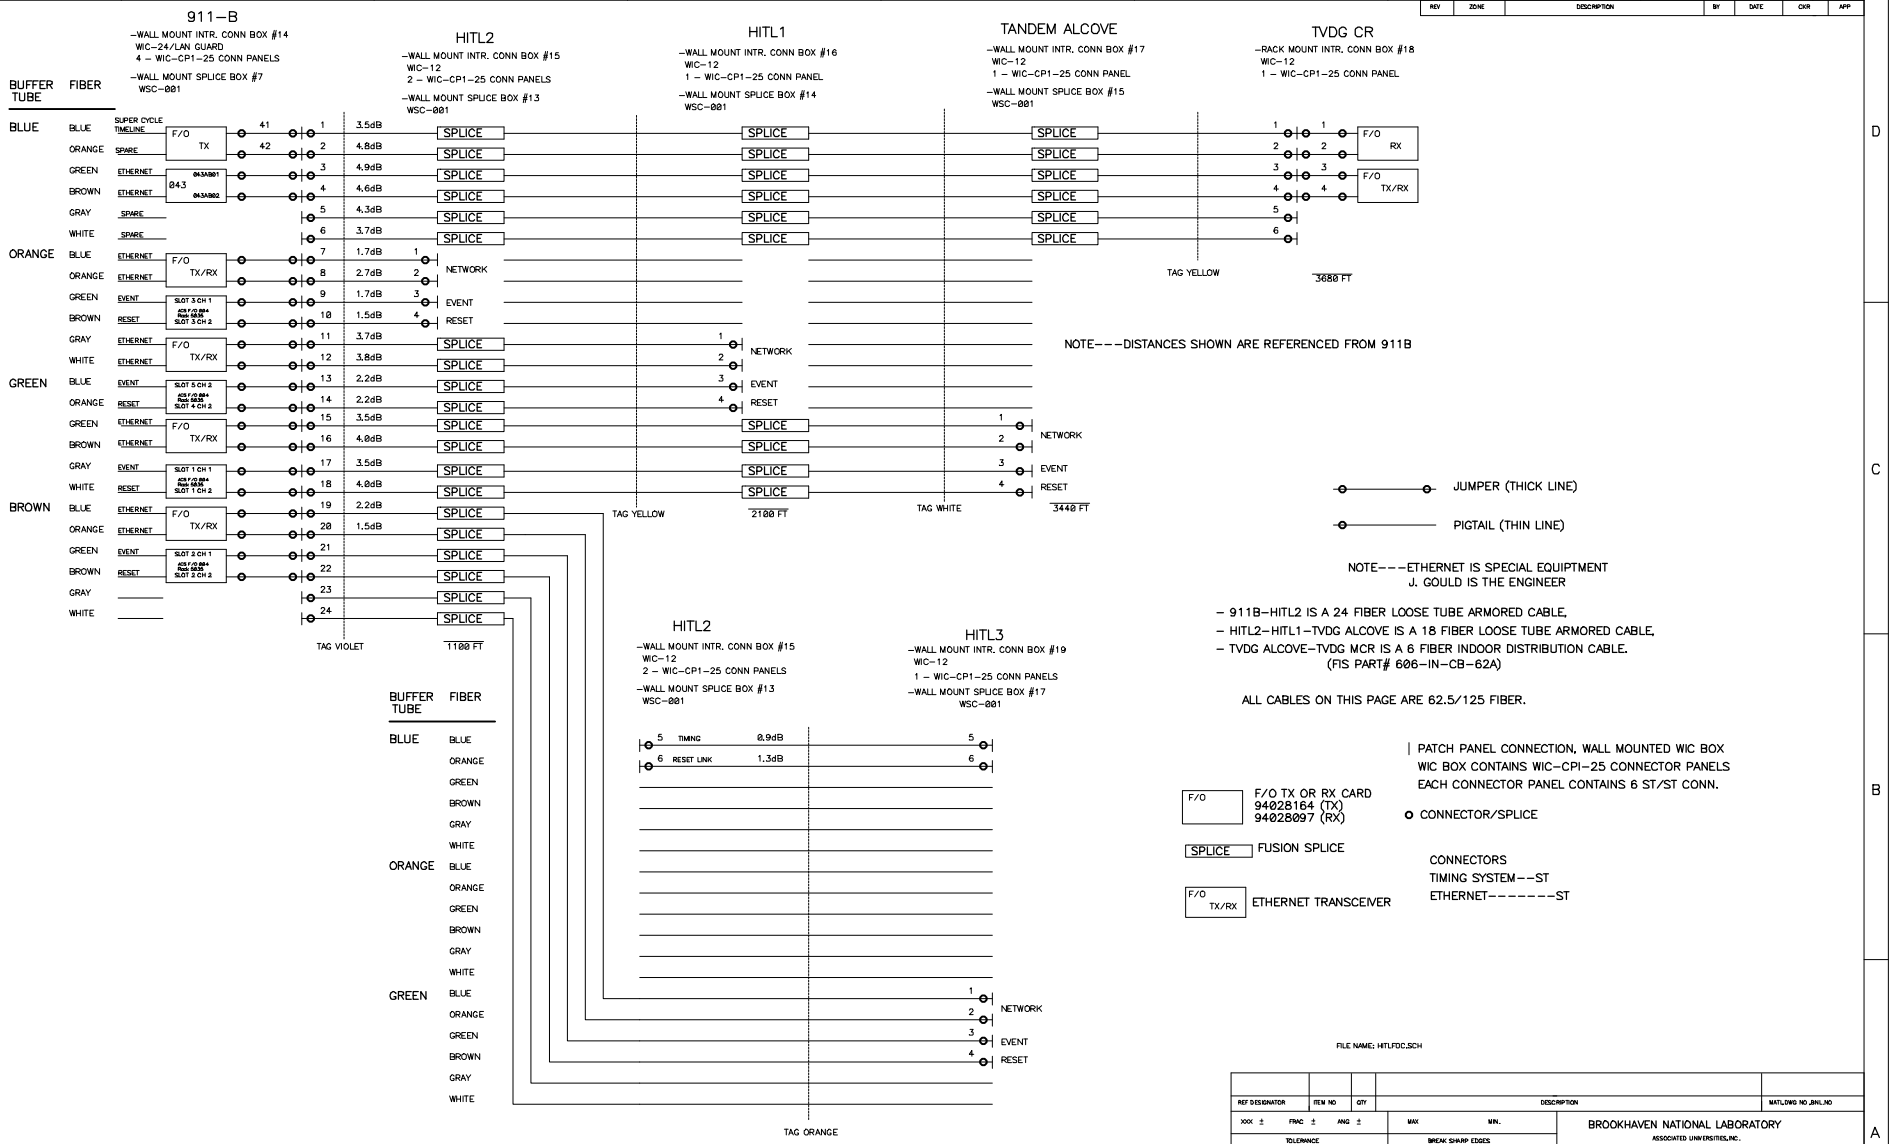
911–B
–WALL MOUNT INTR. CONN BOX #14
WIC–24/LAN GUARD
4 – WIC–CP1–25 CONN PANELS
–WALL MOUNT SPLICE BOX #7
WSC–001
HITL2
–WALL MOUNT INTR. CONN BOX #15
WIC–12
2 – WIC–CP1–25 CONN PANELS
–WALL MOUNT SPLICE BOX #13
WSC–001
HITL1
–WALL MOUNT INTR. CONN BOX #16
WIC–12
1 – WIC–CP1–25 CONN PANEL
–WALL MOUNT SPLICE BOX #14
WSC–001
TANDEM ALCOVE
–WALL MOUNT INTR. CONN BOX #17
WIC–12
1 – WIC–CP1–25 CONN PANEL
–WALL MOUNT SPLICE BOX #15
WSC–001
TVDG CR
–RACK MOUNT INTR. CONN BOX #18
WIC–12
1 – WIC–CP1–25 CONN PANEL
BUFFER TUBE
FIBER
BLUE
ORANGE
GREEN
BROWN
SUPER CYCLE TIMELINE
SPARE
ETHERNET
EVENT
RESET
F/O TX
F/O TX/RX
SLOT 3 CH 1
SLOT 3 CH 2
SLOT 5 CH 2
SLOT 4 CH 2
SLOT 1 CH 1
SLOT 1 CH 2
SLOT 2 CH 1
SLOT 2 CH 2
3.5dB
4.8dB
4.9dB
4.6dB
4.3dB
3.7dB
1.7dB
2.7dB
1.7dB
1.5dB
3.7dB
3.8dB
2.2dB
2.2dB
3.5dB
4.0dB
3.5dB
4.0dB
2.2dB
1.5dB
SPLICE
NETWORK
EVENT
RESET
F/O RX
F/O TX/RX
TAG YELLOW
3080 FT
TAG YELLOW
2100 FT
TAG WHITE
3440 FT
TAG VIOLET
1100 FT
NOTE---DISTANCES SHOWN ARE REFERENCED FROM 911B
JUMPER (THICK LINE)
PIGTAIL (THIN LINE)
NOTE---ETHERNET IS SPECIAL EQUIPTMENT
J. GOULD IS THE ENGINEER
– 911B–HITL2 IS A 24 FIBER LOOSE TUBE ARMORED CABLE.
– HITL2–HITL1–TVDG ALCOVE IS A 18 FIBER LOOSE TUBE ARMORED CABLE.
– TVDG ALCOVE–TVDG MCR IS A 6 FIBER INDOOR DISTRIBUTION CABLE.
(FIS PART# 606–IN–CB–62A)
ALL CABLES ON THIS PAGE ARE 62.5/125 FIBER.
HITL2
–WALL MOUNT INTR. CONN BOX #15
WIC–12
2 – WIC–CP1–25 CONN PANELS
–WALL MOUNT SPLICE BOX #13
WSC–001
HITL3
–WALL MOUNT INTR. CONN BOX #19
WIC–12
1 – WIC–CP1–25 CONN PANELS
–WALL MOUNT SPLICE BOX #17
WSC–001
TIMING
RESET LINK
0.9dB
1.3dB
TAG ORANGE
PATCH PANEL CONNECTION, WALL MOUNTED WIC BOX
WIC BOX CONTAINS WIC–CPI–25 CONNECTOR PANELS
EACH CONNECTOR PANEL CONTAINS 6 ST/ST CONN.
CONNECTOR/SPLICE
F/O TX OR RX CARD
94028164 (TX)
94028097 (RX)
FUSION SPLICE
ETHERNET TRANSCEIVER
CONNECTORS
TIMING SYSTEM--ST
ETHERNET-------ST
FILE NAME: HITLFDC.SCH
BROOKHAVEN NATIONAL LABORATORY
ASSOCIATED UNIVERSITIES,INC.
UPTON,N.Y.11973
AGS FIBER INTERCONNECT
HITL LINE
SHEET 7 OF 8
8/13/97
A3
EK/PP/PS
P. STEIN
P.S.
BRO
D36–E1126
–4
D